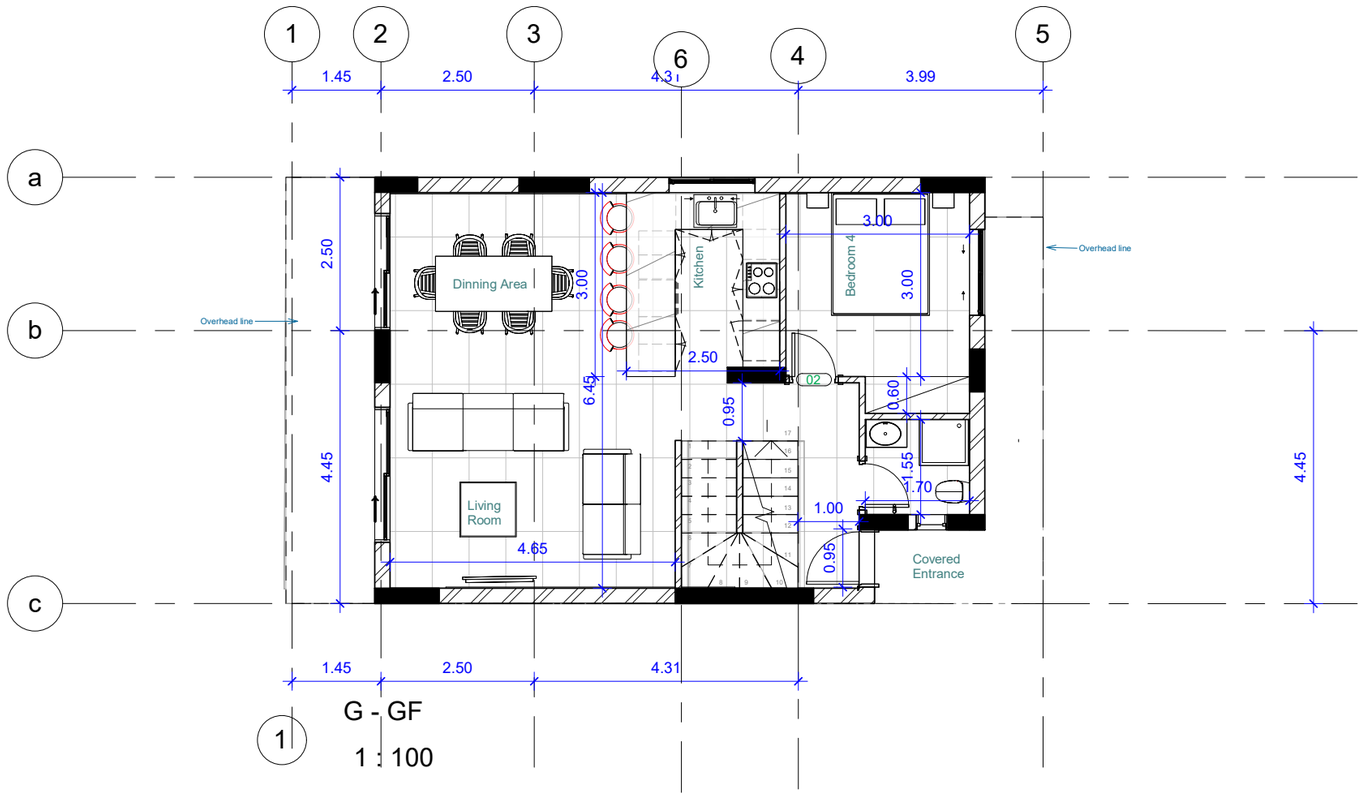

G - GF

1 : 100

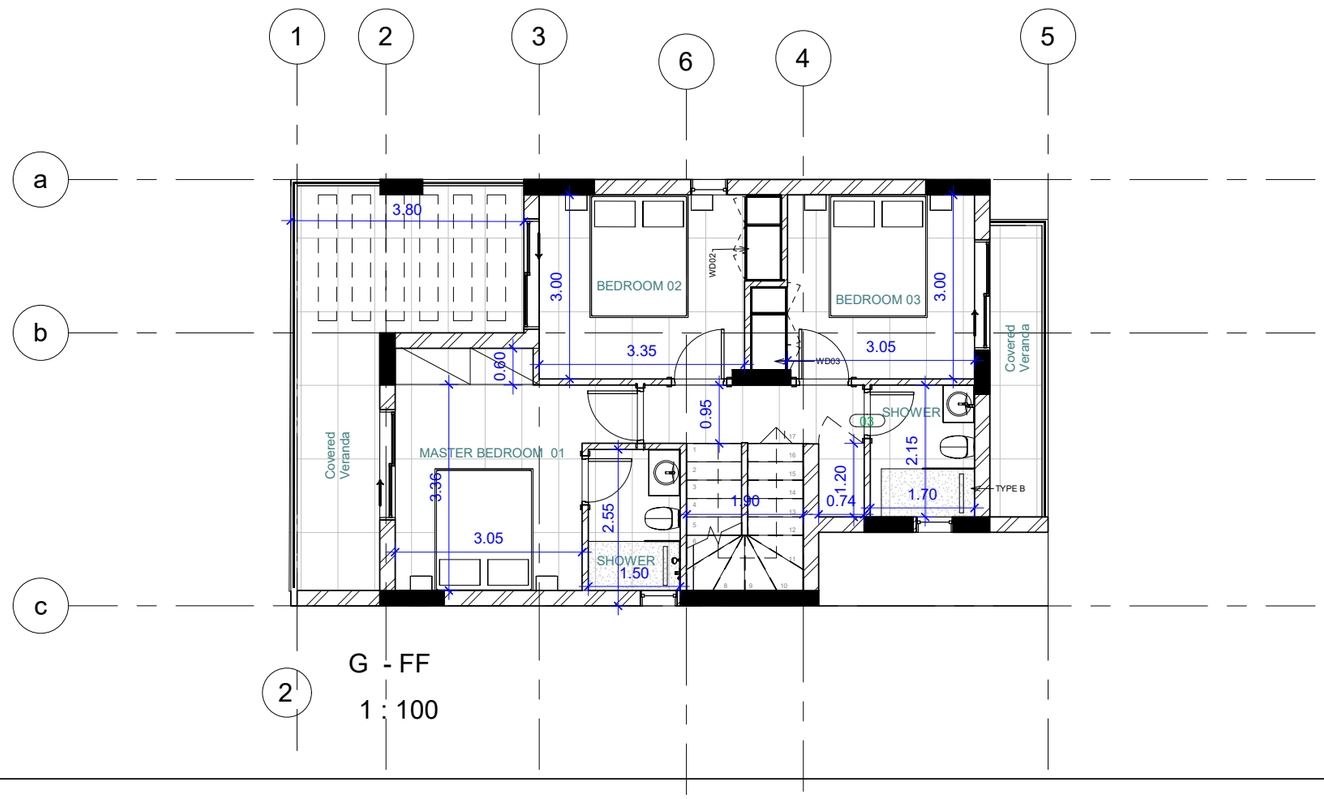

G - FF

1 : 100

GENERAL NOTES

REV.	MODIFICATIONS	DRW	CHK	DATE

DRAWN BY	CHECKED BY	APPROVED BY	DATE
E.P.	--	--	26/11/2024

CLIENT

KORANTINA HOMES

PROJECT

GOLDEN VIEW 06

DRAWING TITLE

FLOOR PLANS

DRAWING NUMBER

GV-2200- 4B

REV.

FOLDER NUMBER

RB

SCALE (@A3)

1 : 100

KORANTINA HOMES

Tel. +357 26623536, Fax: +357 26622422 32
Tricomou Street , Pegia - Coral Bay, Pafos
E-Mail: info@korantinahomes.com
www.Korantinahomes.com

STAMP

PURPOSE

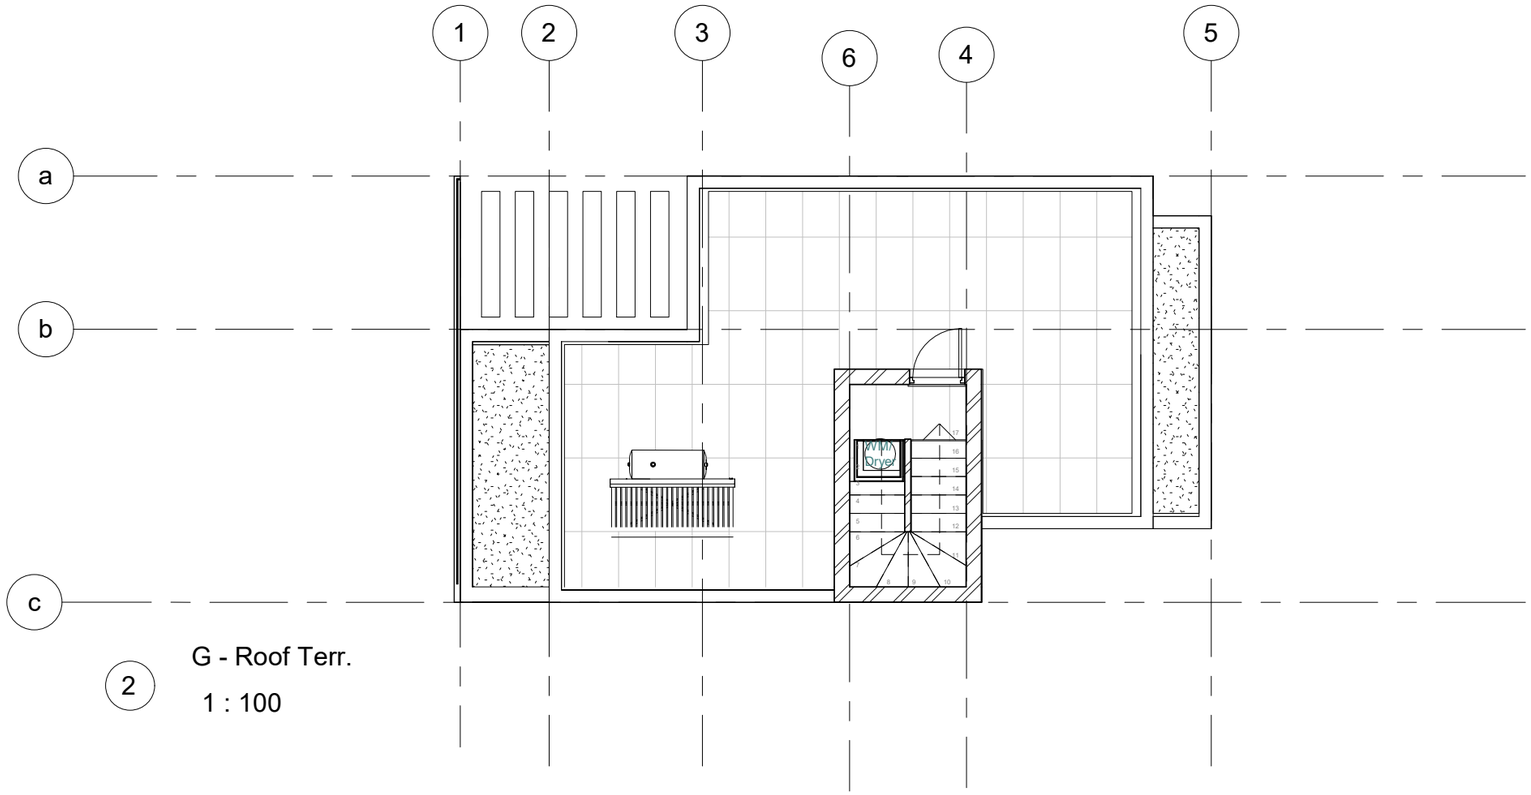

2 G - Roof Terr.

1 : 100

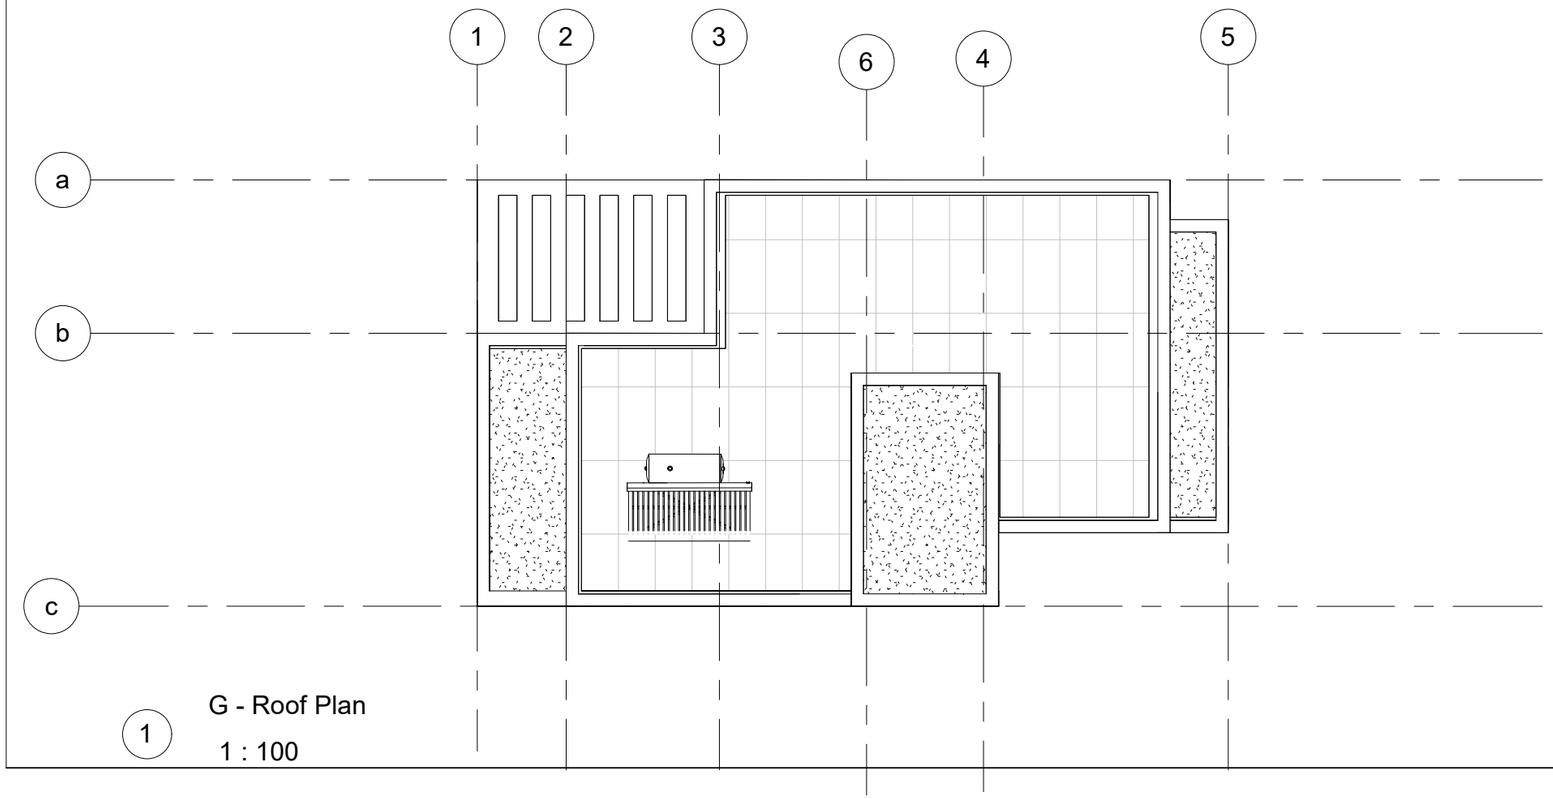

1 G - Roof Plan

1 : 100

GENERAL NOTES

REV.	MODIFICATIONS	DRW	CHK	DATE

DRAWN BY	CHECKED BY	APPROVED BY	DATE
E.P.	--	--	26/11/2024

CLIENT

KORANTINA HOMES

PROJECT

GOLDEN VIEW 06

DRAWING TITLE

FLOOR PLANS

DRAWING NUMBER

GV-2201- 4B

REV.

00

FOLDER NUMBER

RB

SCALE (@A3)

1 : 100

KORANTINA HOMES

Tel. +357 26623536, Fax: +357 26622422 32
Tricomou Street , Pegia - Coral Bay, Pafos
E-Mail: info@korantinahomes.com
www.Korantinahomes.com

STAMP

PURPOSE