LEGEND

1. Bus Stop
2. Main Pathway from Bus Stop
3. Kids' Area
4. Bike Lane
5. Plaza for Public
6. Trellis on Parking with Vines
7. Gravel Parking on with Paved Driveway
8. Seat Wall
9. Deck for Shops and Restaurants
10. Arrival / Dropoff Courtyard
11. Path
12. Bocce Court
13. Herb Garden
14. Event Lawn
15. Lap Pool
16. Kids' Pool
17. Pool Bar
18. Cabanas
19. Community Pocket Park
20. Garage Entrance
21. Sculpture Garden
22. Orchards / Grove
23. Raised Planter
24. Covered Walkway
25. Garden Terrace with seating area and canopy
26. Contral Point for Private Villas

SCALE: 1:500

0 5m 10m 25m 50m

PAFOS RESIDENTIAL

CONCEPT PLAN

February 18,2019

UDS architects antoniades+elefheriou

edsa

SCALE: 1:500

0 5m 10m 25m 50m

PAFOS RESIDENTIAL

GRADING PLAN

February 18,2019

UDS architects antoniades+elefheriou

edsa

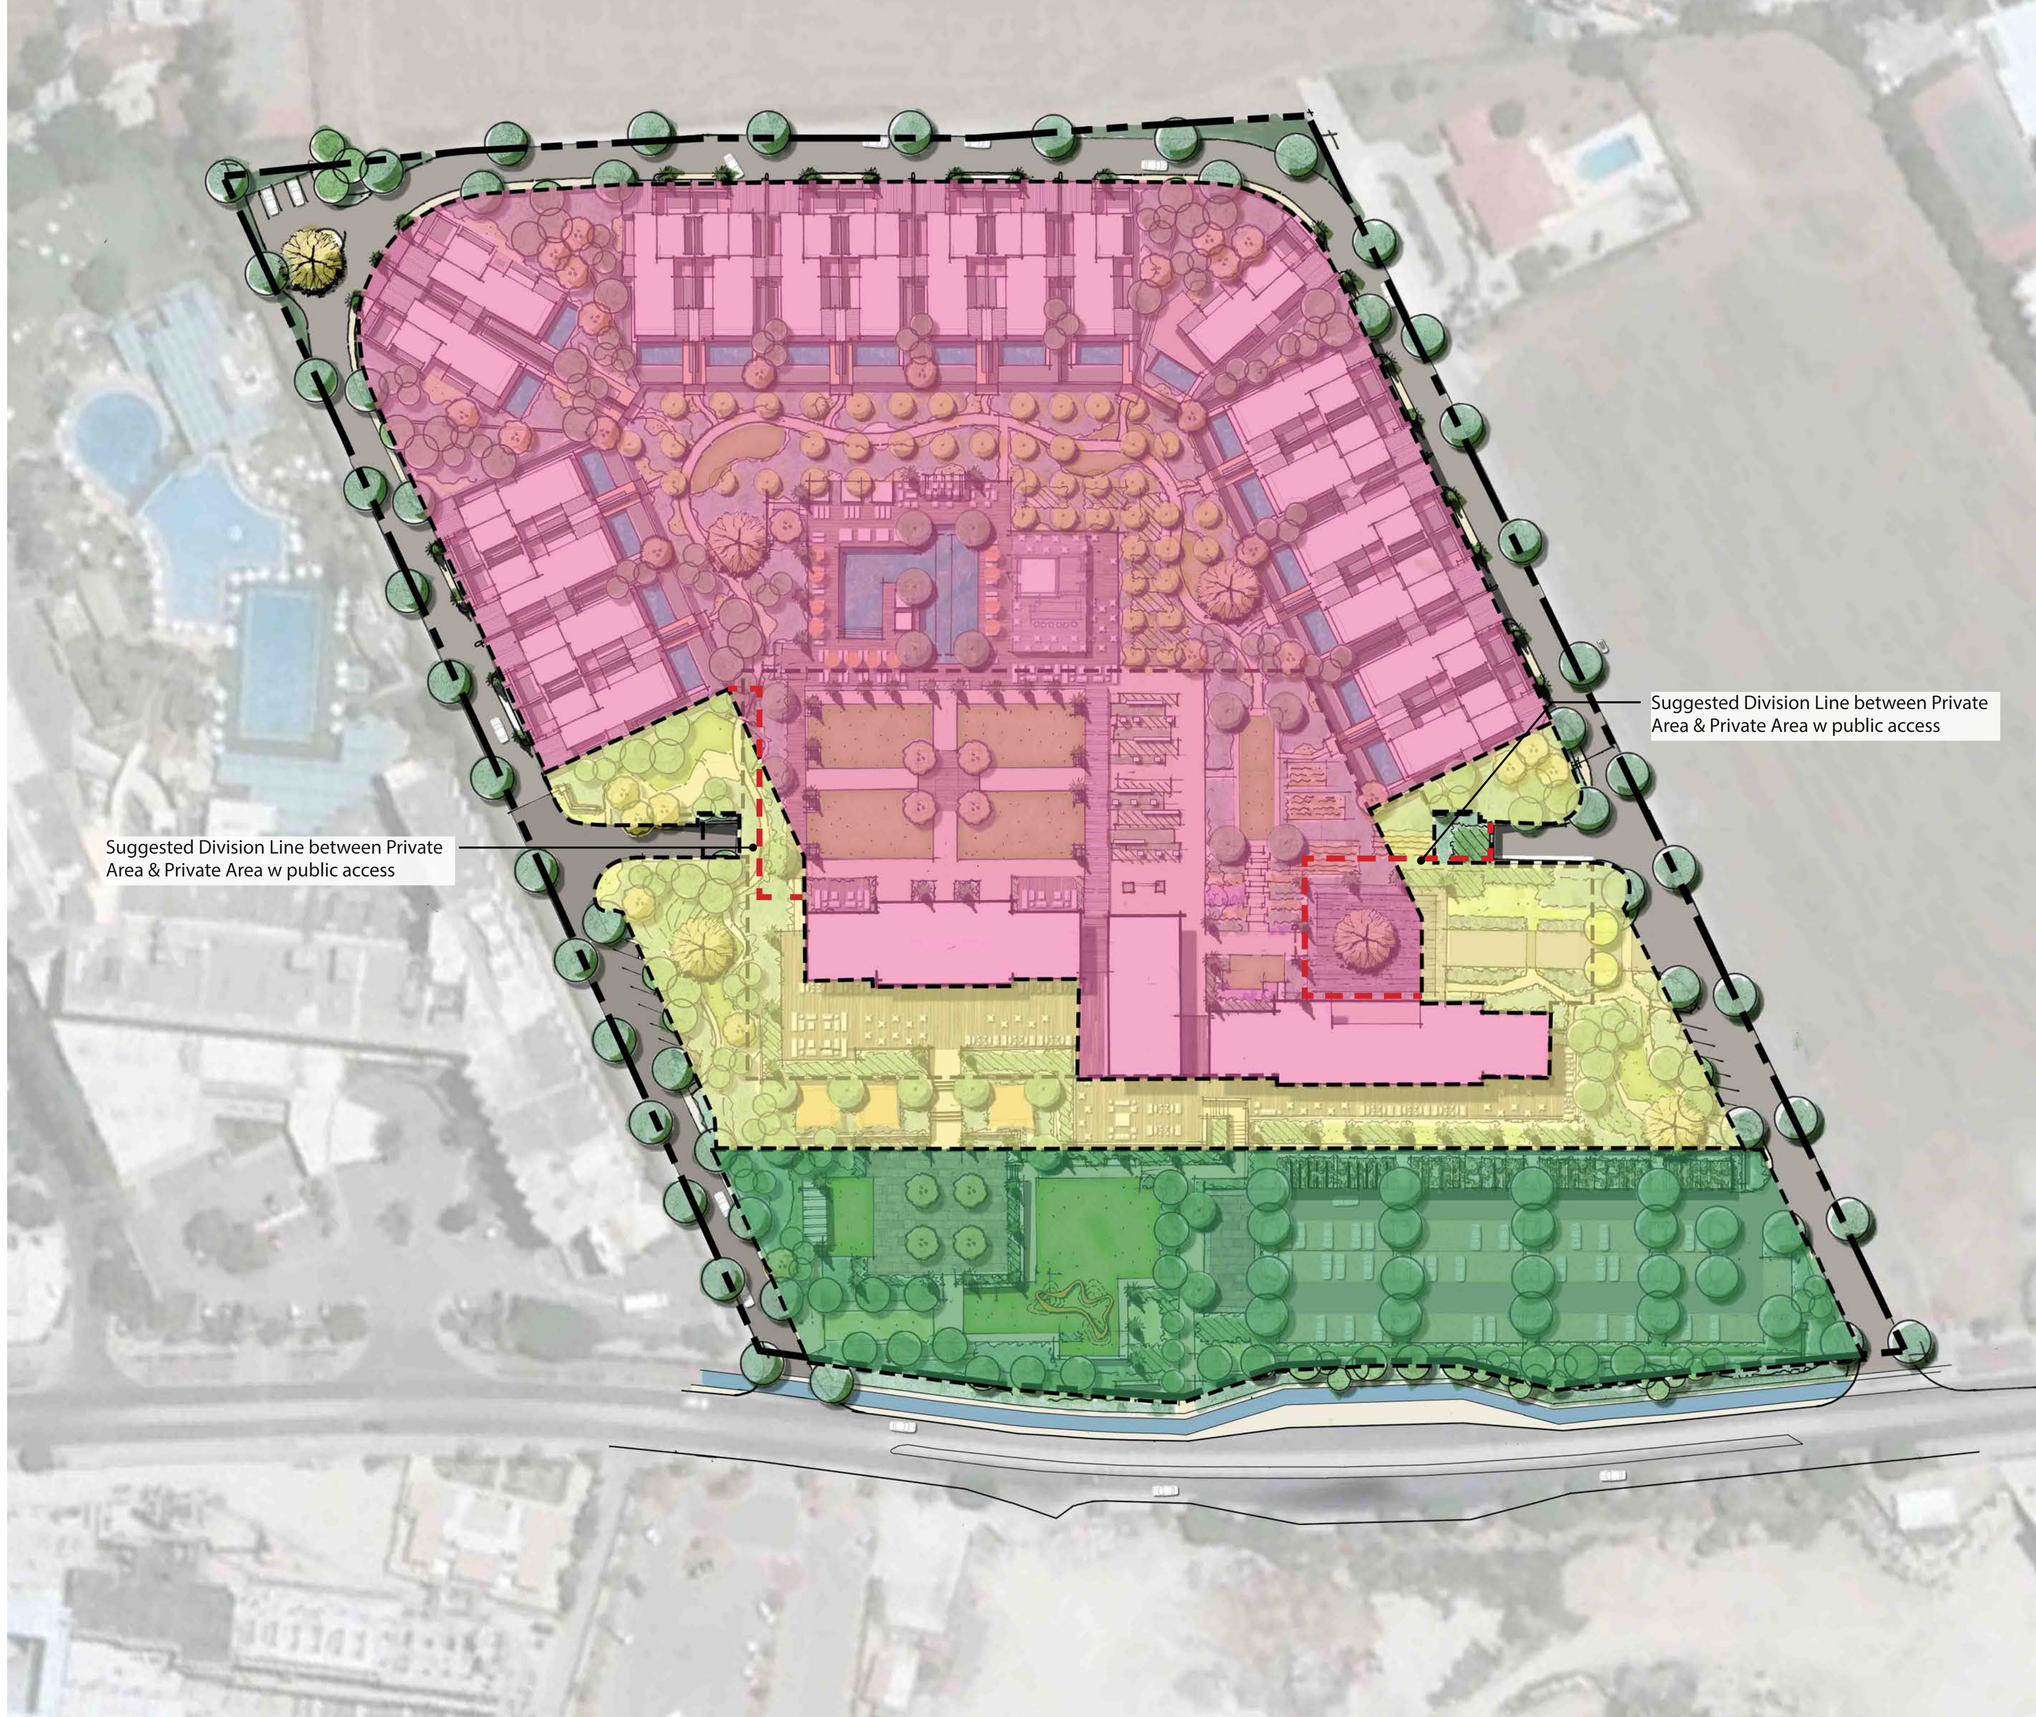

LEGEND

- Public Area
- Private Area
- Private Area with public access

SCALE: 1:500

0 5m 10m 25m 50m

PAFOS RESIDENTIAL

CONCEPT PLAN

February 18,2019

UDS architects antoniades+elefheriou

edsa